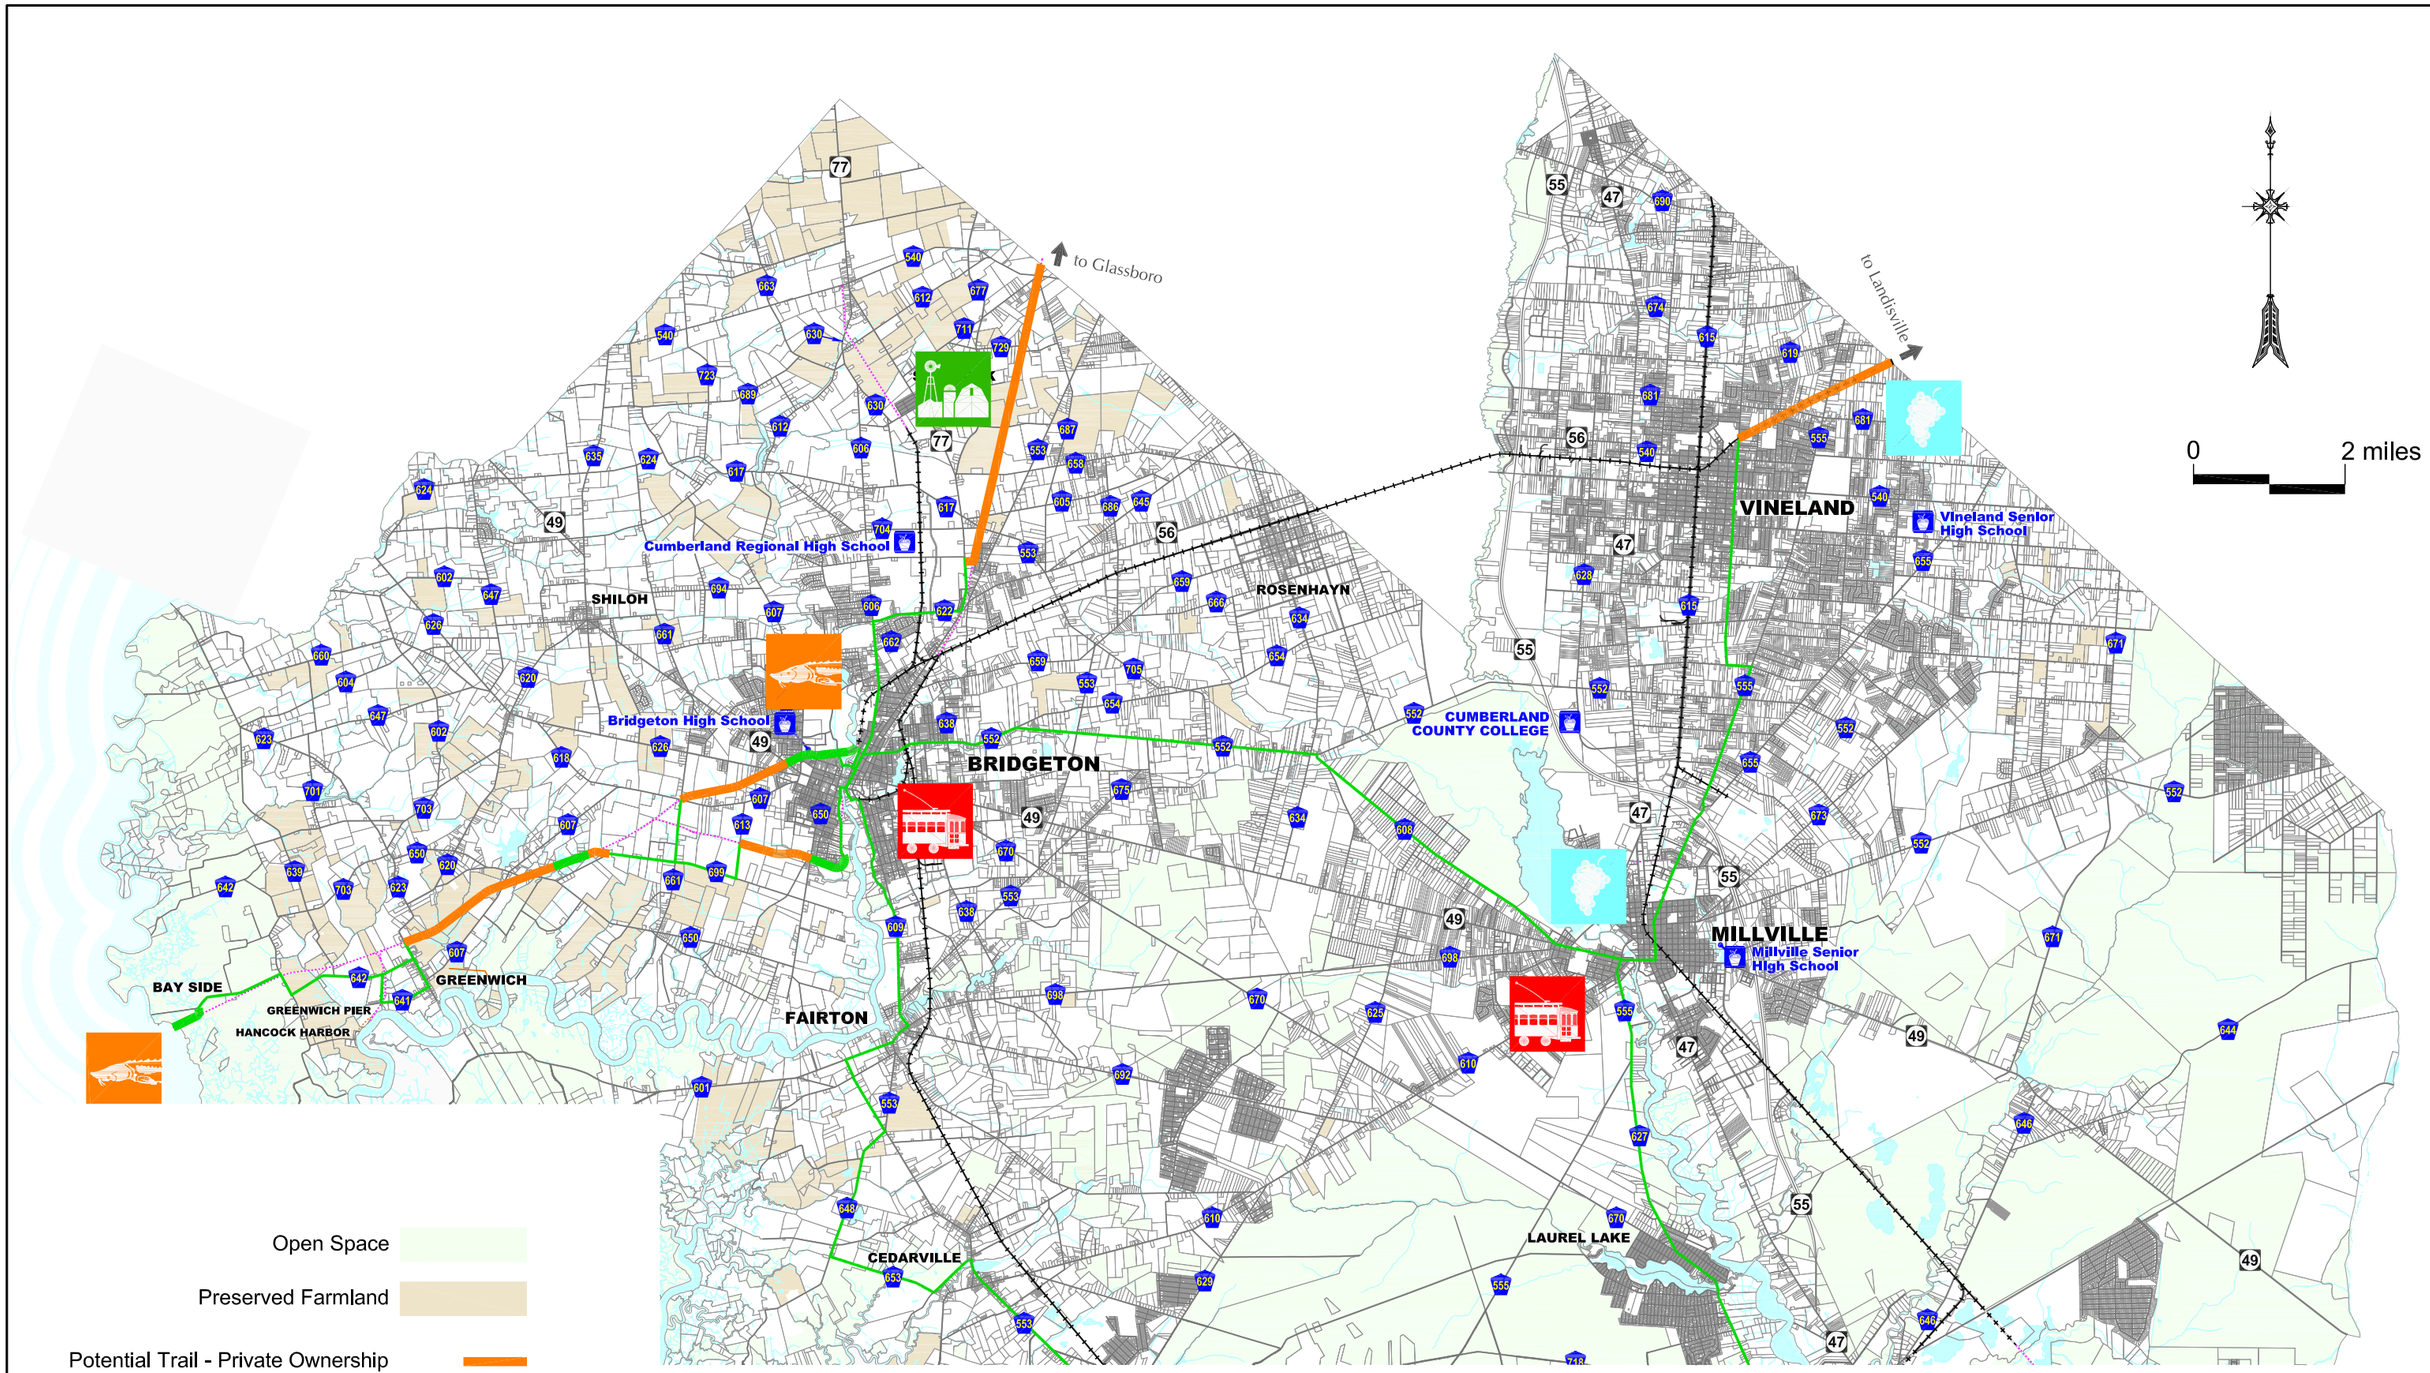

ALL RIGHTS RESERVED © 2010 CAMPBELL THOMAS & CO.

FILE: h:\cum-rail\dwgs\cumberland county map.dwg	DRAWN BY ZMS
PLOT SCALE: as noted	CHECKED BY RPT
REVISIONS REMARKS	DATE June 30, 2010
NO. DATE	PROJECT NO. CUM-RAIL

Cumberland County New Jersey
Rails to Trails Feasibility Study

CT &C Campbell Thomas & Company
Architecture ❖ Preservation ❖ Community & Transportation Planning
1504 South Street, Philadelphia, PA 19146 telephone: 215-545-1076 fax: 215-545-8397

TITLE
Trail Corridor Ownership-North

DWG NO.
D1